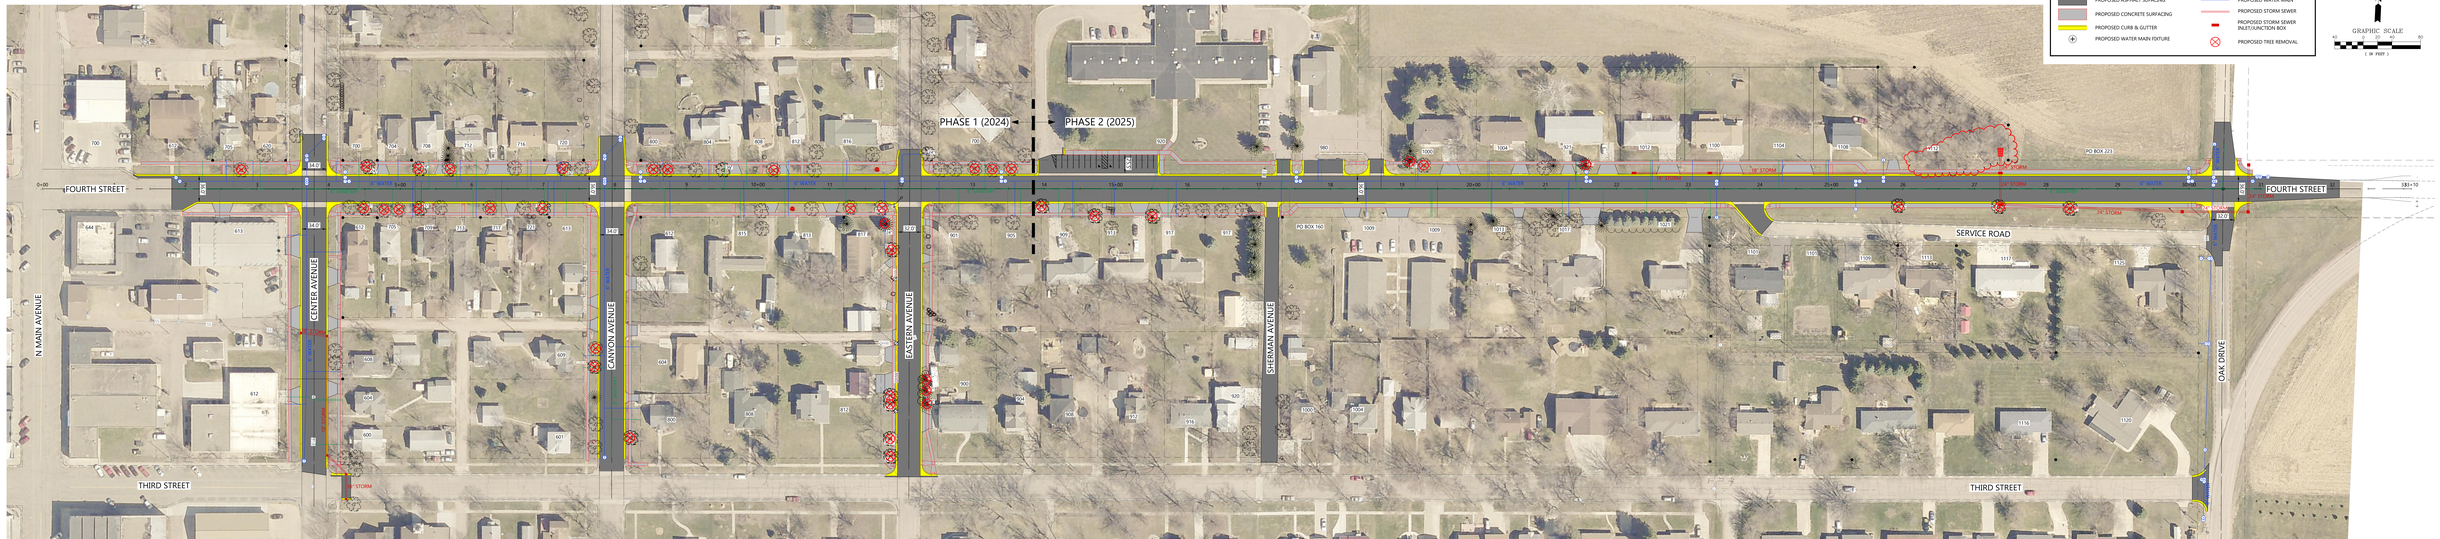

Engineering Solutions

Sayre & Associates
Professional Engineers, Planners, Surveyors
Phone: 605.232.0768
Fax: 605.232.0769

CITY OF GARRETSON
FOURTH STREET IMPROVEMENTS
GARRETSON, MINNEHAHA, SOUTH DAKOTA

PROJECT NO.:	22765
SURVEYED BY:	PVG
CREATED BY:	TWV
APPROVED BY:	TAR
REVISION DATE:	??